
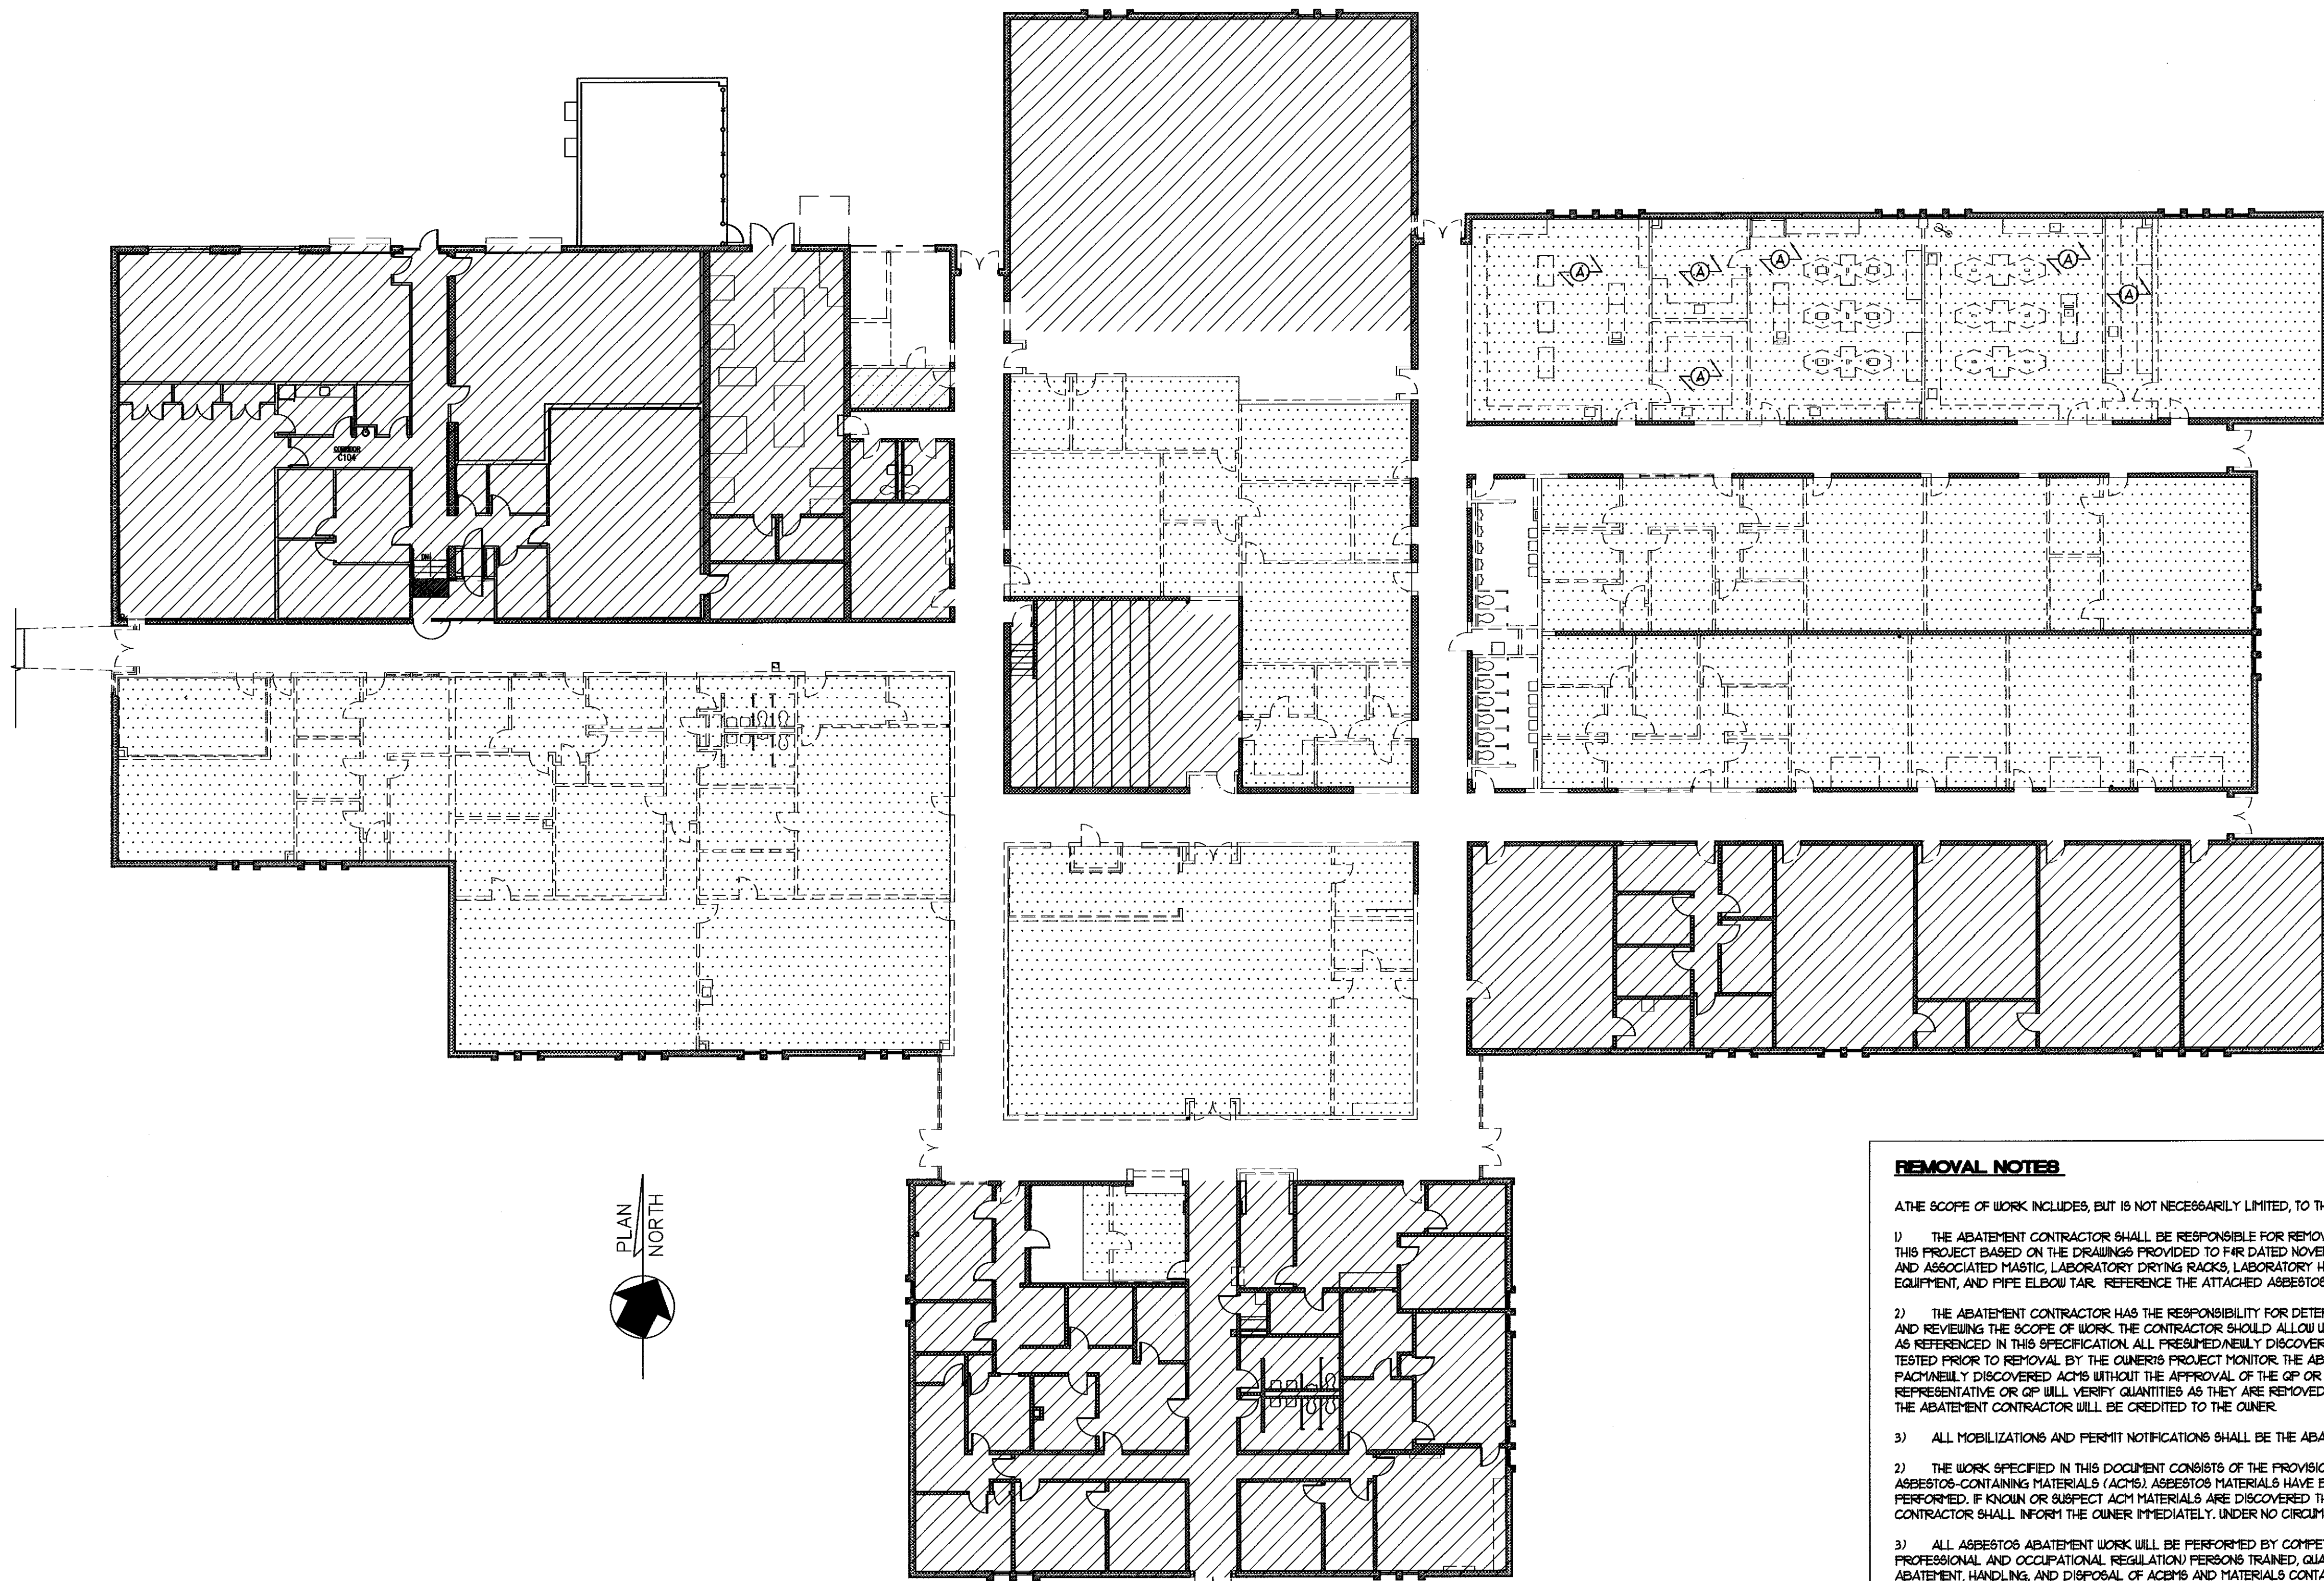


1 ABATEMENT PLAN GLENN'S CAMPUS
SCALE: 1/8" = 1'-0"

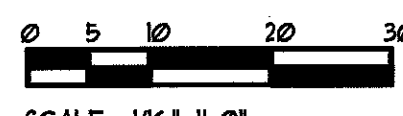

INDICATES APPROX EXTENT OF ASBESTOS CONTAINING MATERIALS. SEE "REMOVAL NOTES" FOR LIST OF MATERIALS AND ADDITIONAL REQUIREMENTS FOR ASBESTOS ABATEMENT.

ASBESTOS CONTAINING MATERIAL PLAN REMOVAL NOTES:
(A) DEMOLISH AND REMOVE ALL EXISTING DRYING RACKS IN THIS ROOM.

DISCLOSURE STATEMENTS
ASBESTOS DISCLOSURE STATEMENT
AN ASBESTOS INSPECTION WAS PERFORMED AND ASBESTOS-CONTAINING MATERIALS WERE FOUND GENERALLY IN THE AREAS INDICATED. THE ASBESTOS SURVEY/INSPECTION REPORT IS AVAILABLE TO THE CONTRACTOR(S) FOR HIS INFORMATION. THE ASBESTOS-CONTAINING MATERIALS SHALL BE REMOVED PRIOR TO ANY OTHER WORK BEING PERFORMED IN THESE AREAS. THE ASBESTOS MANAGEMENT PLAN IS INCLUDED IN THE DOCUMENTS. THE ASBESTOS ABATEMENT CONTRACTOR SHALL MARK UP THE ASBESTOS MANAGEMENT PLAN TO SHOW THE "AS BUILT" CONDITIONS RESULTING FROM ITS WORK TO INCLUDE AREAS WHERE ASBESTOS WAS ABATED, AREAS WHERE ASBESTOS WAS ENCAPSULATED, AND AREAS WHERE ASBESTOS CONTAINING MATERIALS EXIST BUT WERE LEFT IN PLACE.

LEAD BASE PAINT DISCLOSURE STATEMENT
A LEAD-BASED PAINT INSPECTION WAS PERFORMED AND NO LEAD-BASED PAINT WAS FOUND.

ASBESTOS ABATEMENT DESIGNER
LICENSE # _____

REMOVAL NOTES

THE SCOPE OF WORK INCLUDES, BUT IS NOT NECESSARILY LIMITED, TO THE FOLLOWING:

- 1) THE ABATEMENT CONTRACTOR SHALL BE RESPONSIBLE FOR REMOVAL OF ALL ASBESTOS-CONTAINING MATERIALS IMPACTED BY THIS PROJECT BASED ON THE DRAWINGS PROVIDED TO FR DATED NOVEMBER 9, 2009. THESE MATERIALS INCLUDE VINYL FLOOR TILES AND ASSOCIATED MASTIC, LABORATORY DRYING RACKS, LABORATORY HOODS, SILVER ROOF PAINT, TAR ON ROOF MOUNTED EQUIPMENT, AND PIPE ELBOW TAR. REFERENCE THE ATTACHED ASBESTOS ABATEMENT SPECIFICATION.
- 2) THE ABATEMENT CONTRACTOR HAS THE RESPONSIBILITY FOR DETERMINING ACTUAL QUANTITIES OF MATERIALS TO BE REMOVED AND REVIEWING THE SCOPE OF WORK. THE CONTRACTOR SHOULD ALLOW UNDER THEIR BASE BID FOR THE REMOVAL OF ALL MATERIALS AS REFERENCED IN THIS SPECIFICATION. ALL PRESUMEDLY DISCOVERED ASBESTOS-CONTAINING MATERIALS (PACH) SHALL BE TESTED PRIOR TO REMOVAL BY THE OWNER'S PROJECT MONITOR. THE ABATEMENT CONTRACTOR SHALL NOT REMOVE ANY OF THE PRESUMEDLY DISCOVERED ACMS WITHOUT THE APPROVAL OF THE OWNER'S REPRESENTATIVE. THE OWNER'S REPRESENTATIVE OR OF WILL VERIFY QUANTITIES AS THEY ARE REMOVED. ANY QUANTITIES LESS THAN THE AMOUNTS ESTIMATED BY THE ABATEMENT CONTRACTOR WILL BE CREDITED TO THE OWNER.
- 3) ALL MOBILIZATIONS AND PERMIT NOTIFICATIONS SHALL BE THE ABATEMENT CONTRACTOR'S RESPONSIBILITY.
- 2) THE WORK SPECIFIED IN THIS DOCUMENT CONSISTS OF THE PROVISION OF SERVICES FOR THE REMOVAL AND DISPOSAL OF ASBESTOS-CONTAINING MATERIALS (ACMS). ASBESTOS MATERIALS HAVE BEEN IDENTIFIED IN THE AREAS WHERE WORK WILL BE PERFORMED. IF KNOWN OR SUSPECT ACMS MATERIALS ARE DISCOVERED THAT ARE NOT ADDRESSED BY THESE DOCUMENTS, THE CONTRACTOR SHALL NOTIFY THE OWNER IMMEDIATELY, UNDER NO CIRCUMSTANCES ARE THESE MATERIALS TO BE DISTURBED.
- 3) ALL ASBESTOS ABATEMENT WORK WILL BE PERFORMED BY COMPETENT, LICENSED (BY THE VIRGINIA DEPARTMENT OF PROFESSIONAL AND OCCUPATIONAL REGULATION) PERSONS TRAINED, QUALIFIED, AND KNOWLEDGEABLE IN THE TECHNIQUES OF ABATEMENT, HANDLING, AND DISPOSAL OF ACMS AND MATERIALS CONTAMINATED BY ASBESTOS, IN ACCORDANCE WITH PERTINENT LOCAL, STATE, AND FEDERAL REGULATIONS.

ADDITIONAL ABATEMENT NOTES:
NOTE 1: THE QUANTITIES INDICATED ON THESE DRAWINGS ARE FOR INFORMATION PURPOSES ONLY. THE CONTRACTOR IS RESPONSIBLE FOR VERIFYING ALL QUANTITIES TO BE REMOVED TO COMPLETE THE SCOPE OF WORK.
NOTE 2: DURING THE PERFORMANCE OF THE PROJECT, THE CONTRACTOR WILL BE SUBJECT TO INSPECTION BY THE OWNER'S REPRESENTATIVE. IF THE CONTRACTOR IS FOUND NOT IN COMPLIANCE WITH THE PROJECT SPECIFICATIONS, THE CONTRACTOR WILL STOP ALL WORK IMMEDIATELY TO RESOLVE THE VIOLATION. THE CONTRACTOR SHALL BE RESPONSIBLE FOR THE COST OF RESOLVING THE VIOLATION. FOLLOWING COMPLETION OF WORK, THE OWNER'S REPRESENTATIVE SHALL VISUALLY VERIFY THAT ALL ACMS SCHEDULED FOR REMOVAL HAVE BEEN REMOVED AND THAT THE CONTAINMENTS ARE CLEAN AND READY FOR FINAL AGGRESSIVE AIR SAMPLING. US EPA AHERA PROTOCOLS (PCH ANALYSIS) WILL BE FOLLOWED FOR CLEARANCE CRITERIA. CONTRACTOR WILL RECLEAN THE CONTAINMENT AREAS AT THEIR OWN EXPENSE UNTIL CONTAINMENT PASSES BOTH VISUAL AND AGGRESSIVE AIR SAMPLING.
NOTE 3: CARPETING IN SOME AREAS OF THE BUILDING MAY COVER FLOOR TILE AND/OR MASTIC. WHERE CARPETING COVERS FLOOR TILE AND/OR FLOOR TILE MASTIC, THE ABATEMENT CONTRACTOR IS RESPONSIBLE FOR REMOVAL OF ALL CARPETING. THE CARPETING SHALL BE REMOVED UNDER NEGATIVE PRESSURE CONTAINMENT IN CONJUNCTION WITH THE FLOOR TILE REMOVAL AND DISPOSAL OF ASBESTOS-CONTAINING WASTE. IF THE CARPETING CAN BE REMOVED WITHOUT BREAKING OR DISTURBING THE UNDERLYING FLOOR TILE, THE ABATEMENT CONTRACTOR MAY DISPOSE OF IT AS NON-ASBESTOS WASTE.
NOTE 4: IN SOME AREAS OF THE BUILDING, MULTIPLE LAYERS OF FLOORING MAY EXIST. THE ABATEMENT CONTRACTOR SHALL BE RESPONSIBLE FOR THE REMOVAL OF ALL LAYERS.
NOTE 5: LEAD-CONTAINING PAINT (LCP) AND LEAD-BASED PAINT (LBP). IT IS ANTICIPATED THAT SOME OF THE PAINTED SURFACES IN THE BUILDING CONTAIN LEAD. THE CONTRACTOR SHALL ASSUME ALL SURFACES CONTAIN LCP OR LBP. IT IS IMPORTANT TO NOTE THAT OSHA, UNDER ITS LEAD IN CONSTRUCTION STANDARD (29 CFR 1926.62), DOES NOT DEFINE ACCEPTABLE LEVELS OF LEAD IN PAINT AT WHICH NO EXPOSURE TO AIRBORNE LEAD (ABOVE THE ACTION LEVEL) WOULD BE EXPECTED. RATHER, OSHA DEFINES AIRBORNE CONCENTRATIONS, AND REFERENCES SPECIFIC TYPES OF WORK PRACTICES AND OPERATIONS FROM WHICH A LEAD HAZARD MAY BE GENERATED. ENVIRONMENTAL AND PERSONNEL MONITORING SHOULD BE CONDUCTED DURING ANY REMOVAL/DEMOLITION PROCESS (AS APPROPRIATE) TO VERIFY THAT ACTUAL PERSONAL EXPOSURES ARE BELOW THE PERMISSIBLE EXPOSURE LIMIT (PEL) UNDER OSHA REQUIREMENTS. THE CONTRACTOR PERFORMING DEMOLITION WORK IN THE BUILDING WILL BE REQUIRED TO CONDUCT THIS MONITORING AND FOLLOW ALL OF THE OTHER REQUIREMENTS FOUND UNDER 29 CFR 1926.62. ALL CONTRACTORS PERFORMING WORK AT THE SITE SHOULD ALLOW FOR UNDER THEIR BASE BID COMPLIANCE WITH THE OSHA STANDARD FOR LEAD IN CONSTRUCTION 29 CFR 1926.62.
NOTE 6: SUSPECT PCB/MERCURY CONTAINING FIXTURES AND CAILKING - AS LIGHTING FIXTURES AREA REMOVED BY THE ABATEMENT CONTRACTOR FROM THE CEILING AS PART OF THE CEILING DEMOLITION WORK, THE CONTRACTOR WILL BE REQUIRED TO PROPERLY REMOVE AND SET ASIDE ALL LIGHT BALLASTS AND LIGHT TUBES FOR DISPOSAL BY THE OWNER. PLACE THESE MATERIALS IN CONTAINERS PROVIDED BY THE OWNER. IF A LEAKING BALLAST IS OBSERVED, NOTIFY THE OWNER IMMEDIATELY. THE CONTRACTOR SHALL ALSO COORDINATE WITH THE GENERAL CONTRACTOR TO EVALUATE IF CAILKING IS TO BE DISTURBED BY THIS PROJECT. IF CAILKING IS TO BE DISTURBED BY THIS PROJECT, THE CONTRACTOR AND THE GENERAL CONTRACTOR WILL BE REQUIRED TO COORDINATE WITH THE OWNER AND THEIR REPRESENTATIVE FOR THE TESTING OF ANY CAILKING IMPACTED BY THE PROJECT FOR PCBs. ANY ABATEMENT OF PCB CONTAINING CAILKING MATERIALS SHALL BE AUTHORIZED AND APPROVED BY THE OWNER. THE CONTRACTOR SHALL SUBMIT A UNIT COST FOR REMOVAL AND DISPOSAL PER LINEAR FOOT.

THE SCOPE OF WORK INCLUDES THE FOLLOWING:

- 6) THE ABATEMENT CONTRACTOR SHALL REMOVE THE FOLLOWING MATERIALS AS PART OF THE BASE BID:
a) ALL ASBESTOS CONTAINING FLOOR TILES AND ASSOCIATED MASTIC (SOME PRESENT UNDER CARPET AND FIXTURES) THAT WILL BE IMPACTED DURING PLANNED RENOVATION LOCATED THROUGHOUT THE RENOVATION AREAS. APPROXIMATELY 25,450 SQUARE FEET OF FLOORING MATERIALS FLOOR PLANS HAVE ALSO BEEN ATTACHED TO THIS SPECIFICATION INDICATING AREAS TO BE ABATED. NOTE 1: AS PART OF THE BASE BID, THE ABATEMENT CONTRACTOR SHALL REMOVE ALL LAYERS OF FLOOR TILES AND MASTIC AND ANY ASSOCIATED CARPETING. NOTE 2: THE ABATEMENT CONTRACTOR SHALL BE RESPONSIBLE FOR REMOVAL OF ALL VAT AND MASTIC UNDER CARPETS, PARTITION WALLS, FIXTURES, CABINETS, AND OTHER FURNISHINGS AND OBSTRUCTIONS WHERE DIRECTED BY THE OWNER TO REMOVE THESE MATERIALS. NOTE 3: THE ABATEMENT CONTRACTOR SHALL REMOVE THESE MATERIALS WITHIN A NEGATIVE PRESSURE CONTAINMENT AS DESCRIBED IN PART 3.1 EXECUTION OF THIS DOCUMENT.
b) ALL ASBESTOS CONTAINING PIPE ELBOW TAR THAT WILL BE IMPACTED DURING PLANNED RENOVATION LOCATED THROUGHOUT THE RENOVATION AREAS. APPROXIMATELY 1500 LINEAR FEET OF PIPE ELBOW TAR NOTE 1: AS PART OF THE BASE BID, THE ABATEMENT CONTRACTOR SHALL REMOVE ALL PIPE ELBOW TAR TO BE IMPACTED BY THE PLANNED RENOVATION. NOTE 2: THE ABATEMENT CONTRACTOR SHALL REMOVE THESE MATERIALS WITHIN A NEGATIVE PRESSURE CONTAINMENT OR GLOVE BAG AS DESCRIBED IN PART 3.1 EXECUTION OF THIS DOCUMENT.
c) ALL ASBESTOS CONTAINING LABORATORY DRYING RACKS THAT WILL BE IMPACTED DURING PLANNED RENOVATION LOCATED THROUGHOUT THE RENOVATION AREAS. APPROXIMATELY 2000 SQUARE FEET OF LABORATORY DRYING RACKS NOTE 1: AS PART OF THE BASE BID, THE ABATEMENT CONTRACTOR SHALL REMOVE ALL LABORATORY DRYING RACKS IMPACTED BY THIS PROJECT. NOTE 2: THE ABATEMENT CONTRACTOR SHALL REMOVE THESE MATERIALS INTACT AS DESCRIBED IN PART 3.1 EXECUTION OF THIS DOCUMENT.
d) ALL ASBESTOS CONTAINING LABORATORY HOODS AND ASSOCIATED PIPING THAT WILL BE IMPACTED DURING PLANNED RENOVATION LOCATED THROUGHOUT THE RENOVATION AREAS. APPROXIMATELY 12 LABORATORY HOODS NOTE 1: AS PART OF THE BASE BID, THE ABATEMENT CONTRACTOR SHALL REMOVE ALL ROOF EQUIPMENT TAR TO BE IMPACTED BY THE PLANNED RENOVATION. NOTE 2: THE ABATEMENT CONTRACTOR SHALL REMOVE THESE MATERIALS INTACT AS DESCRIBED IN PART 3.1 EXECUTION OF THIS DOCUMENT.
e) ALL ASBESTOS CONTAINING SILVER ROOF PAINT THAT WILL BE IMPACTED DURING PLANNED RENOVATION LOCATED THROUGHOUT THE RENOVATION AREAS. APPROXIMATELY 3000 LINEAR FEET OF SILVER ROOF PAINT. NOTE 1: AS PART OF THE BASE BID, THE ABATEMENT CONTRACTOR SHALL REMOVE ALL SILVER ROOF PAINT TO BE IMPACTED BY THE PLANNED RENOVATION. NOTE 2: THE ABATEMENT CONTRACTOR SHALL REMOVE THESE MATERIALS INTACT AS DESCRIBED IN PART 3.1 EXECUTION OF THIS DOCUMENT.
f) ALL ASBESTOS CONTAINING ROOF EQUIPMENT TAR THAT WILL BE IMPACTED DURING PLANNED RENOVATION OF THIS BUILDING. APPROXIMATELY 1800 SQUARE FEET OF ROOF EQUIPMENT TAR. NOTE 1: AS PART OF THE BASE BID, THE ABATEMENT CONTRACTOR SHALL REMOVE ALL ROOF EQUIPMENT TAR TO BE IMPACTED BY THE PLANNED RENOVATION. NOTE 2: THE ABATEMENT CONTRACTOR SHALL REMOVE THESE MATERIALS INTACT AS DESCRIBED IN PART 3.1 EXECUTION OF THIS DOCUMENT.

- ADDITIONAL NOTES:**
NOTE: THE ABATEMENT CONTRACTOR SHALL SUBMIT UNIT COST ESTIMATES FOR THE FOLLOWING ITEMS:
1. REMOVAL OF ASBESTOS-CONTAINING FLOORING MATERIALS (INCLUDING FLOOR TILES, CARPET, AND ASSOCIATED MASTIC) WITHIN NEGATIVE PRESSURE CONTAINMENT, PER SQUARE FOOT.
2. REMOVAL OF ASBESTOS-CONTAINING FLOORING MATERIALS (INCLUDING FLOOR TILES, CARPET, AND ASSOCIATED MASTIC) INTACT, PER SQUARE FOOT.
3. REMOVAL OF ASBESTOS-CONTAINING PIPE ELBOW TAR WITHIN NEGATIVE PRESSURE CONTAINMENT, PER LINEAR FOOT.
4. REMOVAL OF ASBESTOS-CONTAINING PIPE ELBOW TAR WITHIN A GLOVEBAG, PER LINEAR FOOT.
5. REMOVAL OF LABORATORY DRYING RACKS INTACT, PER SQUARE FOOT.
6. REMOVAL OF LABORATORY HOODS AND ASSOCIATED PIPING INTACT, PER HOOD.
7. REMOVAL OF SILVER ROOF PAINT INTACT, PER LINEAR FOOT.
8. REMOVAL OF ROOF EQUIPMENT TAR INTACT, PER SQUARE FOOT.
9. REMOVAL OF FAN COIL INSULATION WITHIN A GLOVEBAG, PER LINEAR FOOT.
10. REMOVAL OF WATER COOLER INSULATION WITHIN A GLOVEBAG, PER LINEAR FOOT.
- NOTE: THE ABATEMENT CONTRACTOR SHALL REMOVE THESE MATERIALS WITHIN NEGATIVE PRESSURE CONTAINMENT UNLESS OTHERWISE NOTED. UNIT PRICES WILL INCLUDE ALL MOBILIZATION, INSURANCE, LABOR, NOTIFICATION ETC. UNIT COSTS WILL BE USED TO CREDIT THE OWNER.
NOTE: THE CONTRACTOR SHALL BE REQUIRED TO VENT NEGATIVE AIR EXHAUST TO THE OUTDOORS IN ORDER TO PROVIDE THE REQUIRED -30 INCH NEGATIVE PRESSURE. THE ASBESTOS ABATEMENT CONTRACTOR WILL NEED TO COORDINATE WITH THE GENERAL CONTRACTOR TO DETERMINE THE BEST METHOD TO ALLOW FOR THIS.
NOTE: THE CONTRACTOR SHALL ADEQUATELY SECURE ALL CONTAINMENTS AND PREVENT UNAUTHORIZED ENTRY THROUGH CONSTRUCTION OF LOCKABLE PLYWOOD/DOOR FRAME ENTRANCES/DOORS. THESE AREAS WILL BE LOCKED OUT WHEN WORK IS NOT OCCURRING.

Date: MAY 11, 2010
REVISIONS
NO. DATE



Sheet
AB-1G
File Number
RCC-AB1G-AB1NT